DRAWING KEY

EXCAVATE CARRIAGEWAY AND INSTALL NEW 125mm KERBING HB2 TO NCC SD SD11/1/2

BUILD UP FROM EXISTING SURFACE LEVELS USING 100mm FOOTWAY BINDER COURSE AND 20mm FOOTWAY SURFACE COURSE.

NEW SIGN AND POST TO BE INSTALLED

NEW REFLECTIVE BOLLARD TO BE INSTALLED

Dia XXXX

NEW ROAD MARKING TO BE INSTALLED TO SPECIFIED DIAGRAM NUMBER.

EXISTING ROAD MARKING TO BE REMOVED

APPROXIMATE LOCATION OF EXISTING LV ELECTRICAL SERVICE TO BE USED FOR SS02 ELECTRICAL CONNECTION

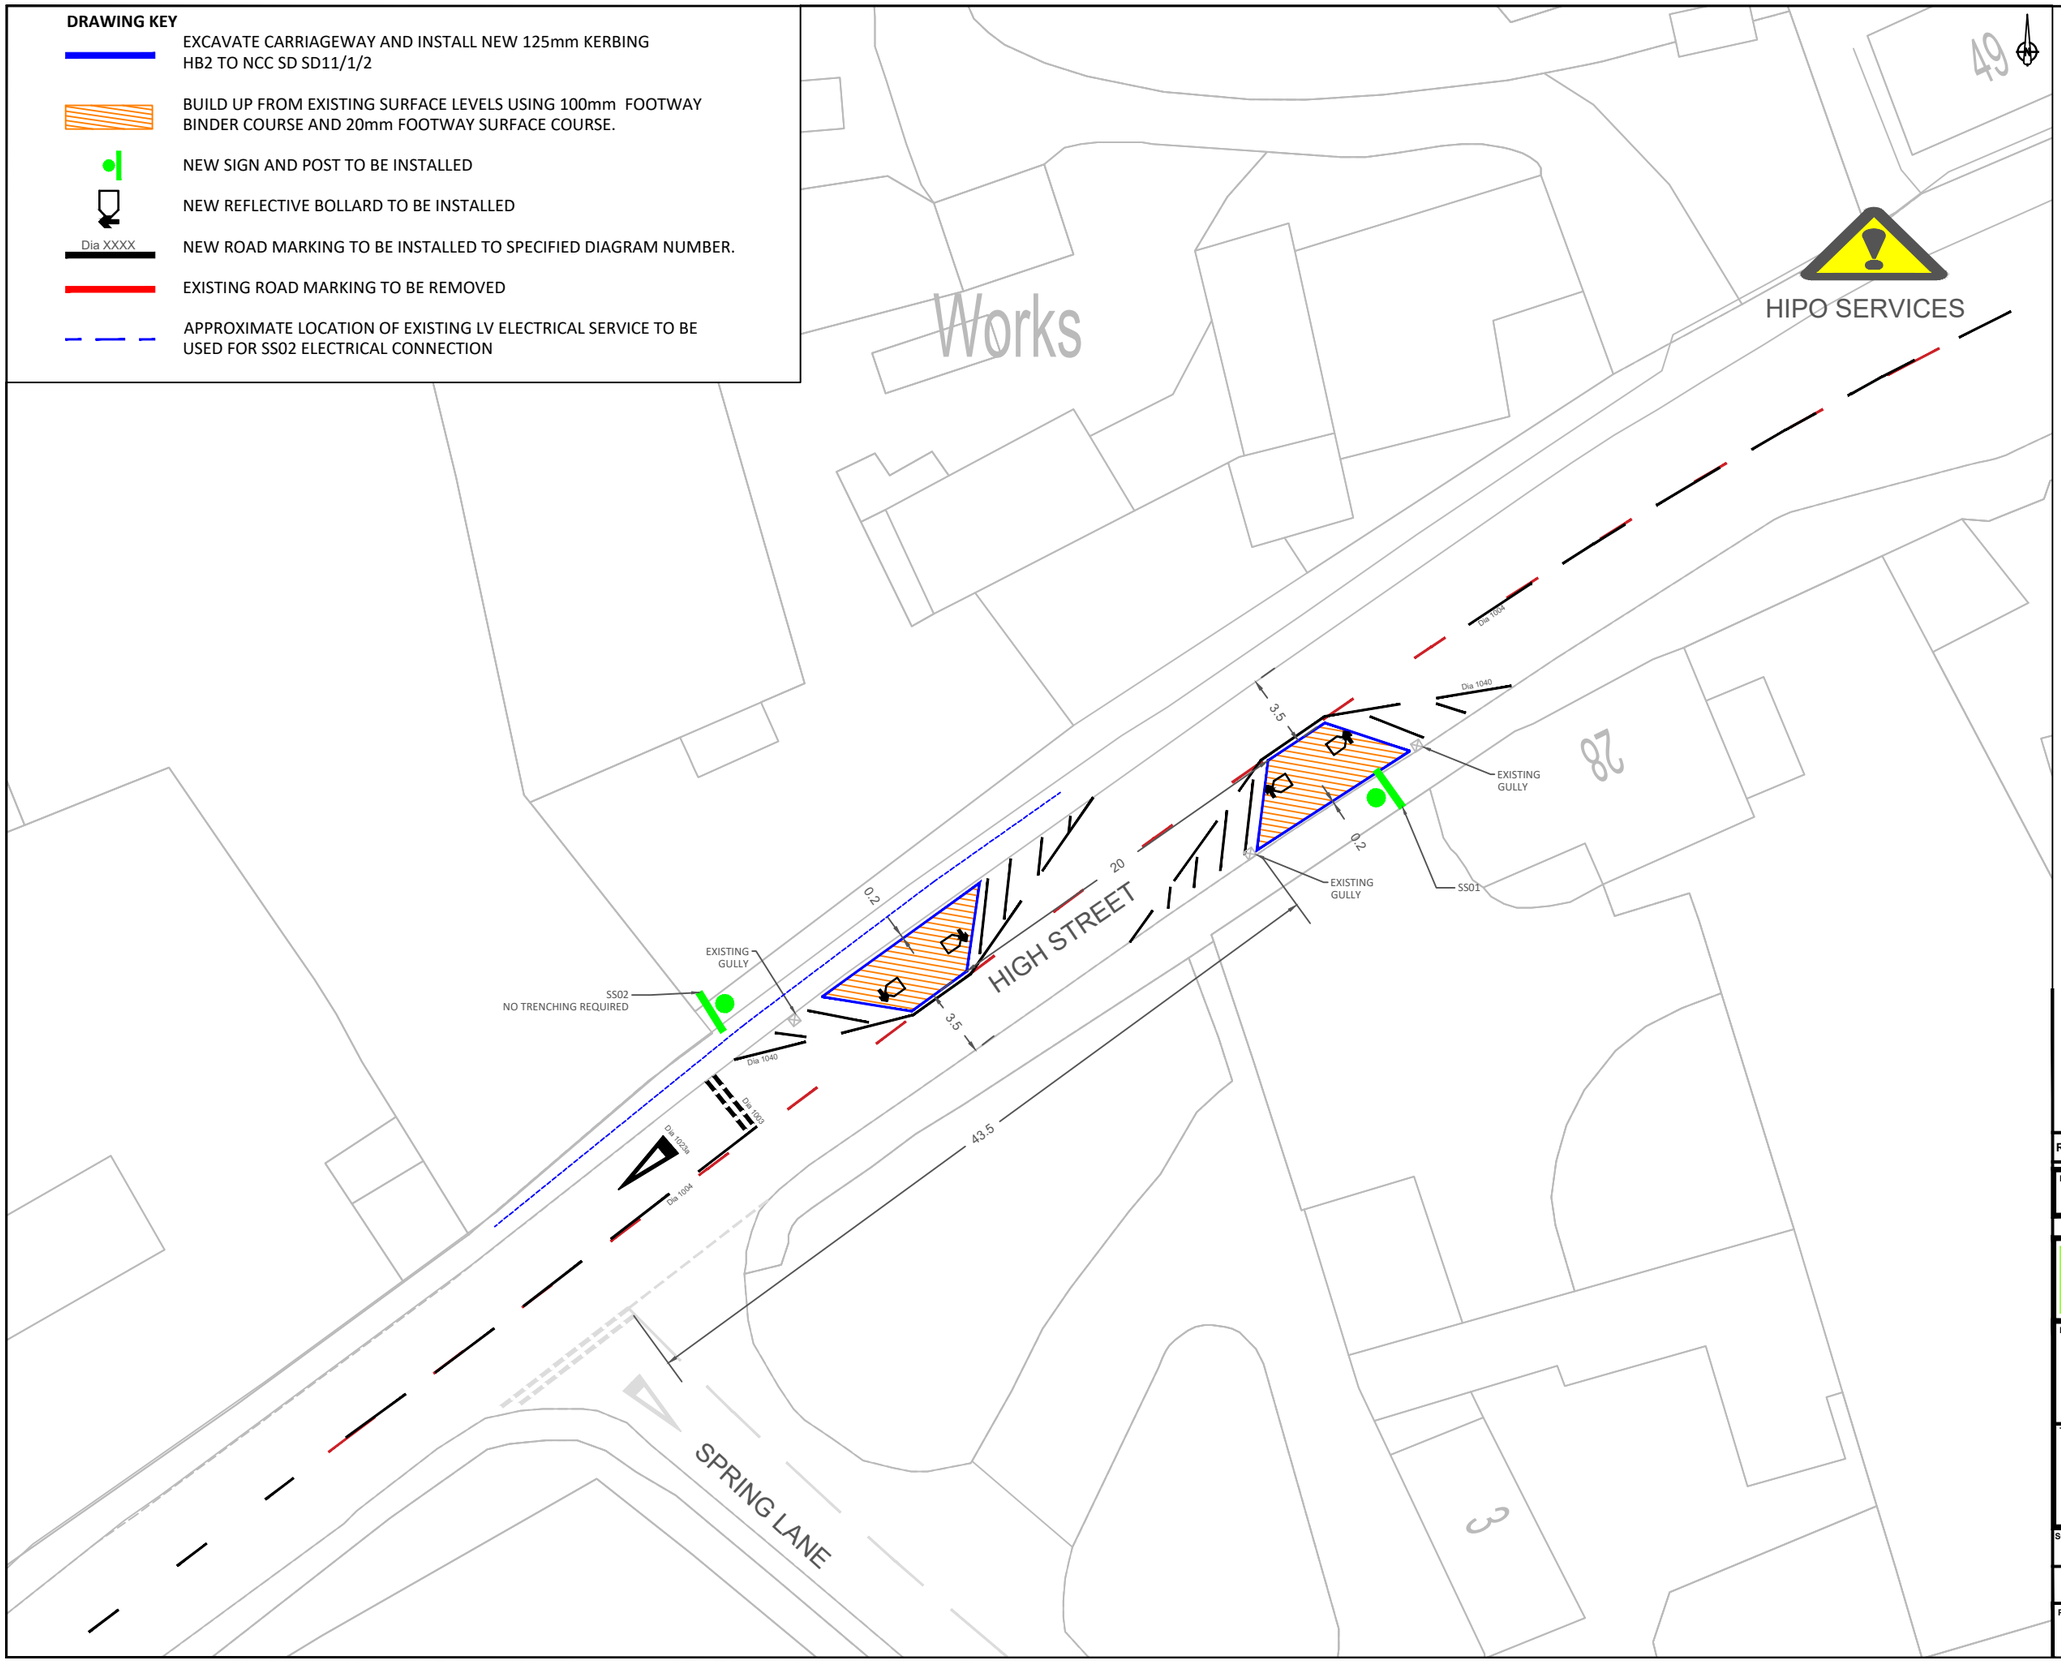

GENERAL NOTES

- ALL DIMENSIONS SHOWN ARE IN METRES UNLESS OTHERWISE STATED
- PRINCIPAL CONTRACTOR SHOULD SATISFY THEMSELVES ON THE ACCURACY OF THIS DRAWING, ANY DISCREPANCIES SHOULD BE RAISED IMMEDIATELY TO THE DESIGNER.
- ALL STANDARD DETAILS QUOTED FROM THE NORTHAMPTONSHIRE HIGHWAYS CONTRACT SPECIFICATION MUST BE ADHERED TO AT ALL TIMES UNLESS CHANGE IS APPROVED BY THE DESIGNER
- THE CONTRACTOR SHALL PRIOR TO CONSTRUCTION CHECK AND VERIFY THAT THE DETAILS SHOWN ON THIS DRAWING ARE FULLY COMPATIBLE WITH ANY FINISHED CONSTRUCTED LEVELS. ANY DISCREPANCIES TO BE REPORTED IMMEDIATELY TO THE DESIGNER.
- THIS DRAWING IS TO BE READ IN CONJUNCTION WITH ALL OTHER WORKING DRAWINGS SUPPLIED WITHIN THE PRE CONSTRUCTION WORKS INFORMATION.
- TRAFFIC MANAGEMENT TO BE IN ACCORDANCE WITH CHAPTER 8 OF THE TRAFFIC SIGNS MANUAL AND RELEVANT CODES OF PRACTICE.
- ALL LINING AND SIGNING DIAGRAMS REFER TO THE TRAFFIC SIGNS REGULATIONS AND GENERAL DIRECTIONS 2016

NOTES FOR EXCAVATION

- UTILITIES MARKED ON THIS DRAWING OR SUPPLIED WITHIN THE PRE CONSTRUCTION INFORMATION HAVE BEEN PROVIDED BY A THIRD PARTY.
- THE CONTRACTOR MUST UNDERTAKE THEIR OWN SITE SURVEYS AND CARRY OUT TRIAL HOLES USING SAFE DIGGING PRACTICES ON ALL EXCAVATIONS TO LOCATE ALL SERVICES PRIOR TO WORKS.
- IF ANY UNFORESEEN SERVICES ARE LOCATED WITHIN THE TRIAL HOLES/WORKS, ALL WORKS SHOULD HALT AND THE CONSTRUCTION MANAGER CONTACTED TO AGREE A NEW SITE SPECIFIC RISK ASSESSMENT BEFORE CONTINUING WITH THE EXCAVATION.

NOTES FOR ROAD MARKINGS

- ALL ROAD MARKINGS SHOULD BE INSTALLED AS PER THE DIAGRAM NUMBERS PRESCRIBED IN THE TRSGD, CHAPTER 5.
- ANY QUERIES SHOULD BE RAISED IMMEDIATELY TO THE DESIGNER.

This map is reproduced from Ordnance Survey material with the permission of Ordnance Survey on behalf of the Controller of Her Majesty's Stationery Office © Crown copyright. Unauthorised reproduction infringes Crown copyright and may lead to prosecution or civil proceedings.

Northamptonshire County Council: Licence No. 100019331.Published 2021.

REV	DATE	BY	DESCRIPTION	CHK	APD

DRAWING STATUS: CONSTRUCTION

Northamptonshire Highways

PROJECT:
HIGH STREET, FLORE TRAFFIC CALMING

TITLE:
HIGH STREET FLORE GENERAL ARRAGENMENT LOCATION 5

SCALE @ A3	CHECKED:	APPROVED:
1:200	AB	MB
	DESIGN/DRAWN: SJH	DATE: MAY 21

PROJECT No:	DRAWING No:	REV:
NH20AA13	S3252/21/05	